K-101

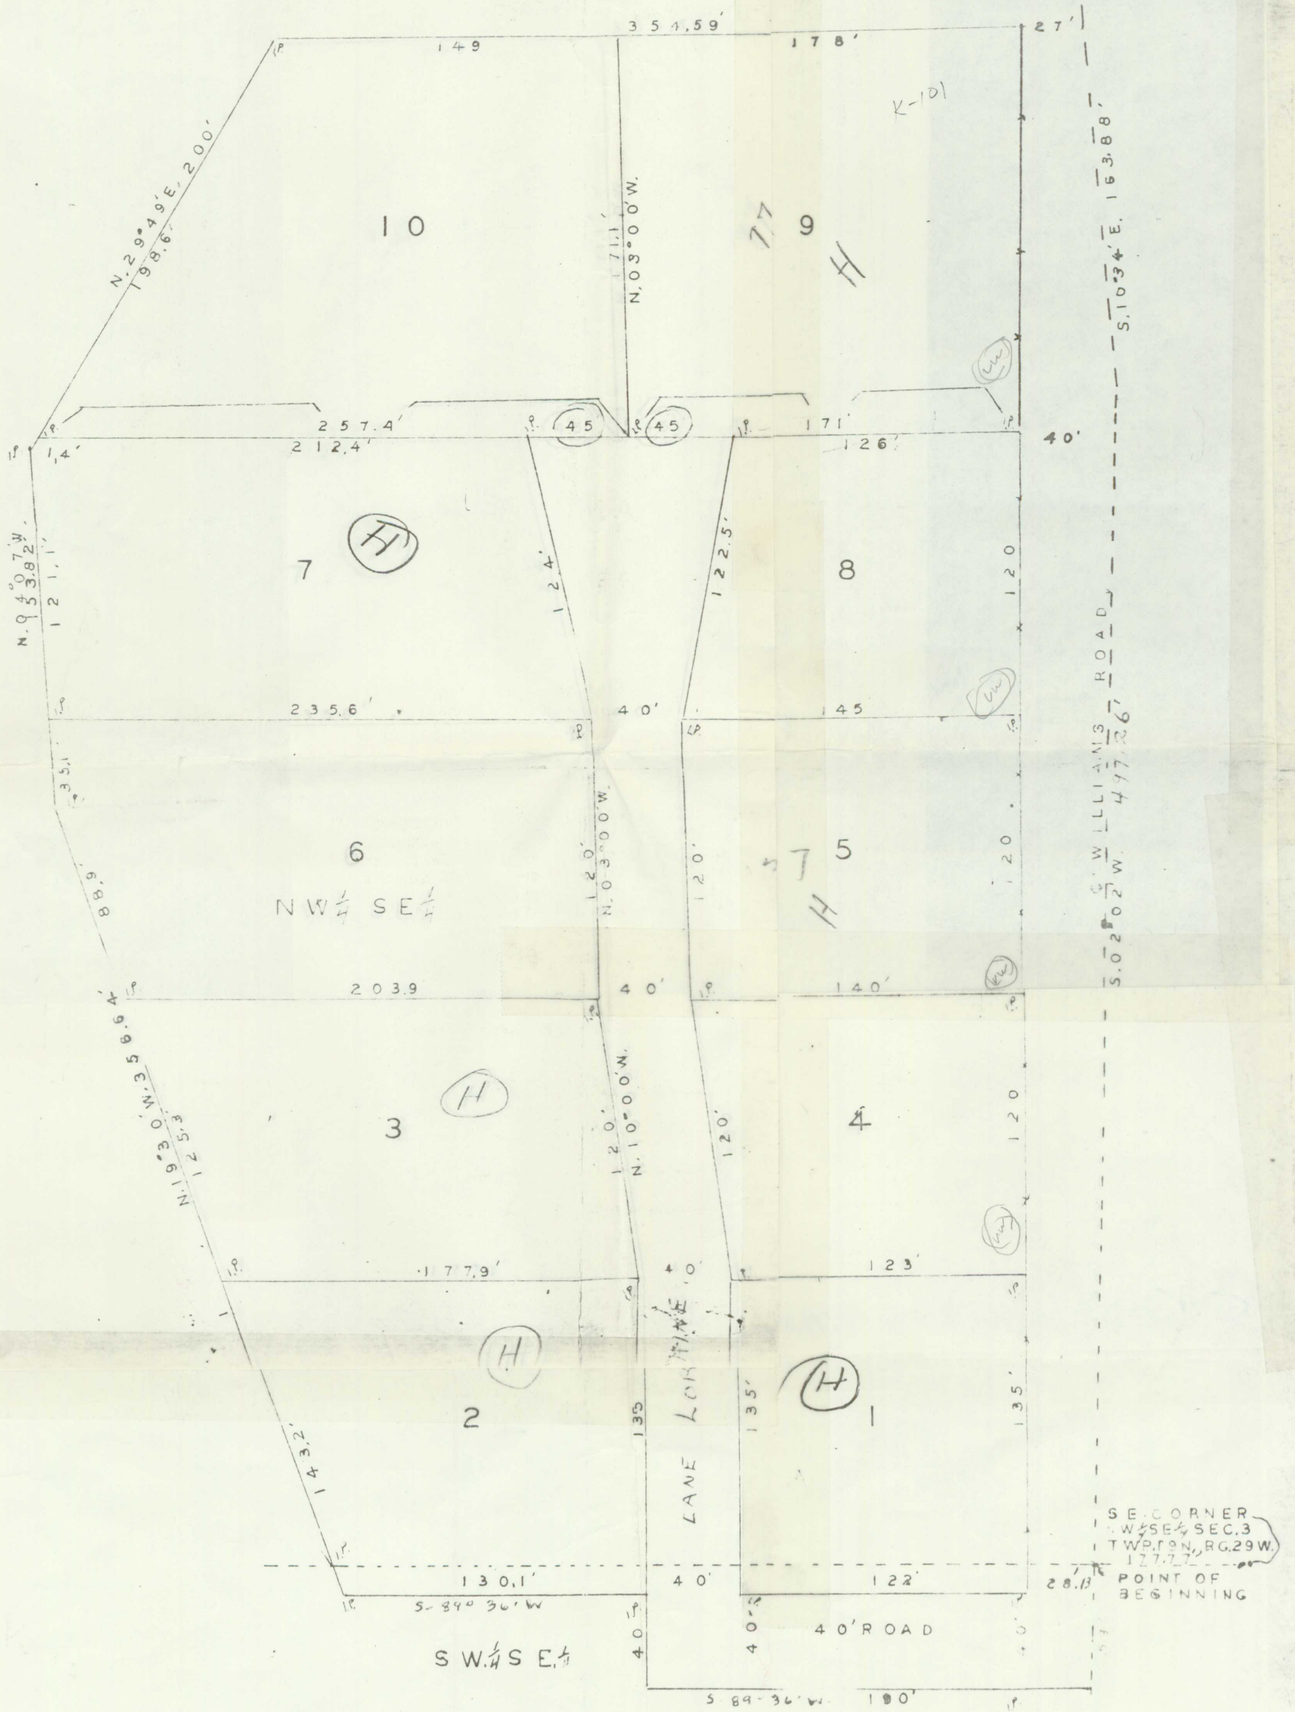

FILED FOR RECORD
At 3 O'Clock P M.
JUL 9 1971
JOSEPHINE R. HEYLAND
Clerk and Recorder
BINTON COUNTY, ARK.

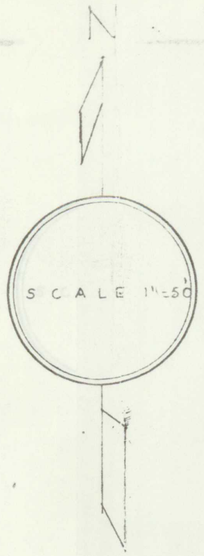

S U R V E Y F O R

S C H I L L I N G S A D D I T I O N,

D A R R O W G A R N E R O W N E R, A N D D E V E L O P E R,
P R A I R I E C R E E K A R E A - B E A V E R L A K E,
R O G E R S, A R K A N S A S.

D E S C R I P T I O N

Located in Part of the Northwest Quarter of the Southeast Quarter and in Part of the Southwest Quarter of the Southeast Quarter in Section 3, Township 19 North, Range 29 West in Benton County, Arkansas.

D E S C R I P T I O N

The Point of Beginning is located at a point 177.77 feet West of the Southwest Corner of the Northwest Quarter of the Southeast Quarter in Section 3, Township 19 North, Range 29 West in Benton County, Arkansas; thence South 02 degrees 02 minutes West 53 feet; thence South 89 degrees 36 minutes West 180 feet; thence North 40 feet, thence South 89 degrees 36 minutes West 130.1 feet; thence North 10 degrees 00 minutes West 120 feet; thence North 16 degrees 30 minutes West 559.64 feet; thence North 03 degrees 00 minutes West 120 feet; thence North 29 degrees 49 minutes East 200 feet; thence East 27.59 feet; thence South 10 degrees 34 minutes East 163.88 feet, thence South 02 degrees 02 minutes West 47.59 feet to the Point of Beginning containing 6 Acres more or less.

C E R T I F I C A T E O F O W N E R S H I P A N D D E D I C A T I O N

This is to certify, that I, the undersigned, are owners in fee simple of the above described land designated as SCHILLINGS ADDITION and that we do hereby dedicate all streets and thoroughfares as shown hereon to the use of the public.

In witness whereof we have set our hands and seals this 9 day of July 1971.

DARROW GARNER INC SEAL
Darrow Garner Pres SEAL
Mary Ruth Garner Secy SEAL

A C K N O W L E D G M E N T

Subscribed and Sworn to before me a NOTARY PUBLIC this 9 day of July 1971.
My commission expires MARCH 5, 1973.

Kathleen K. Spinato
Notary Public

S U R V E Y O R ' S C E R T I F I C A T E