125

K-14

W. D. Dickinson owns L 1-24

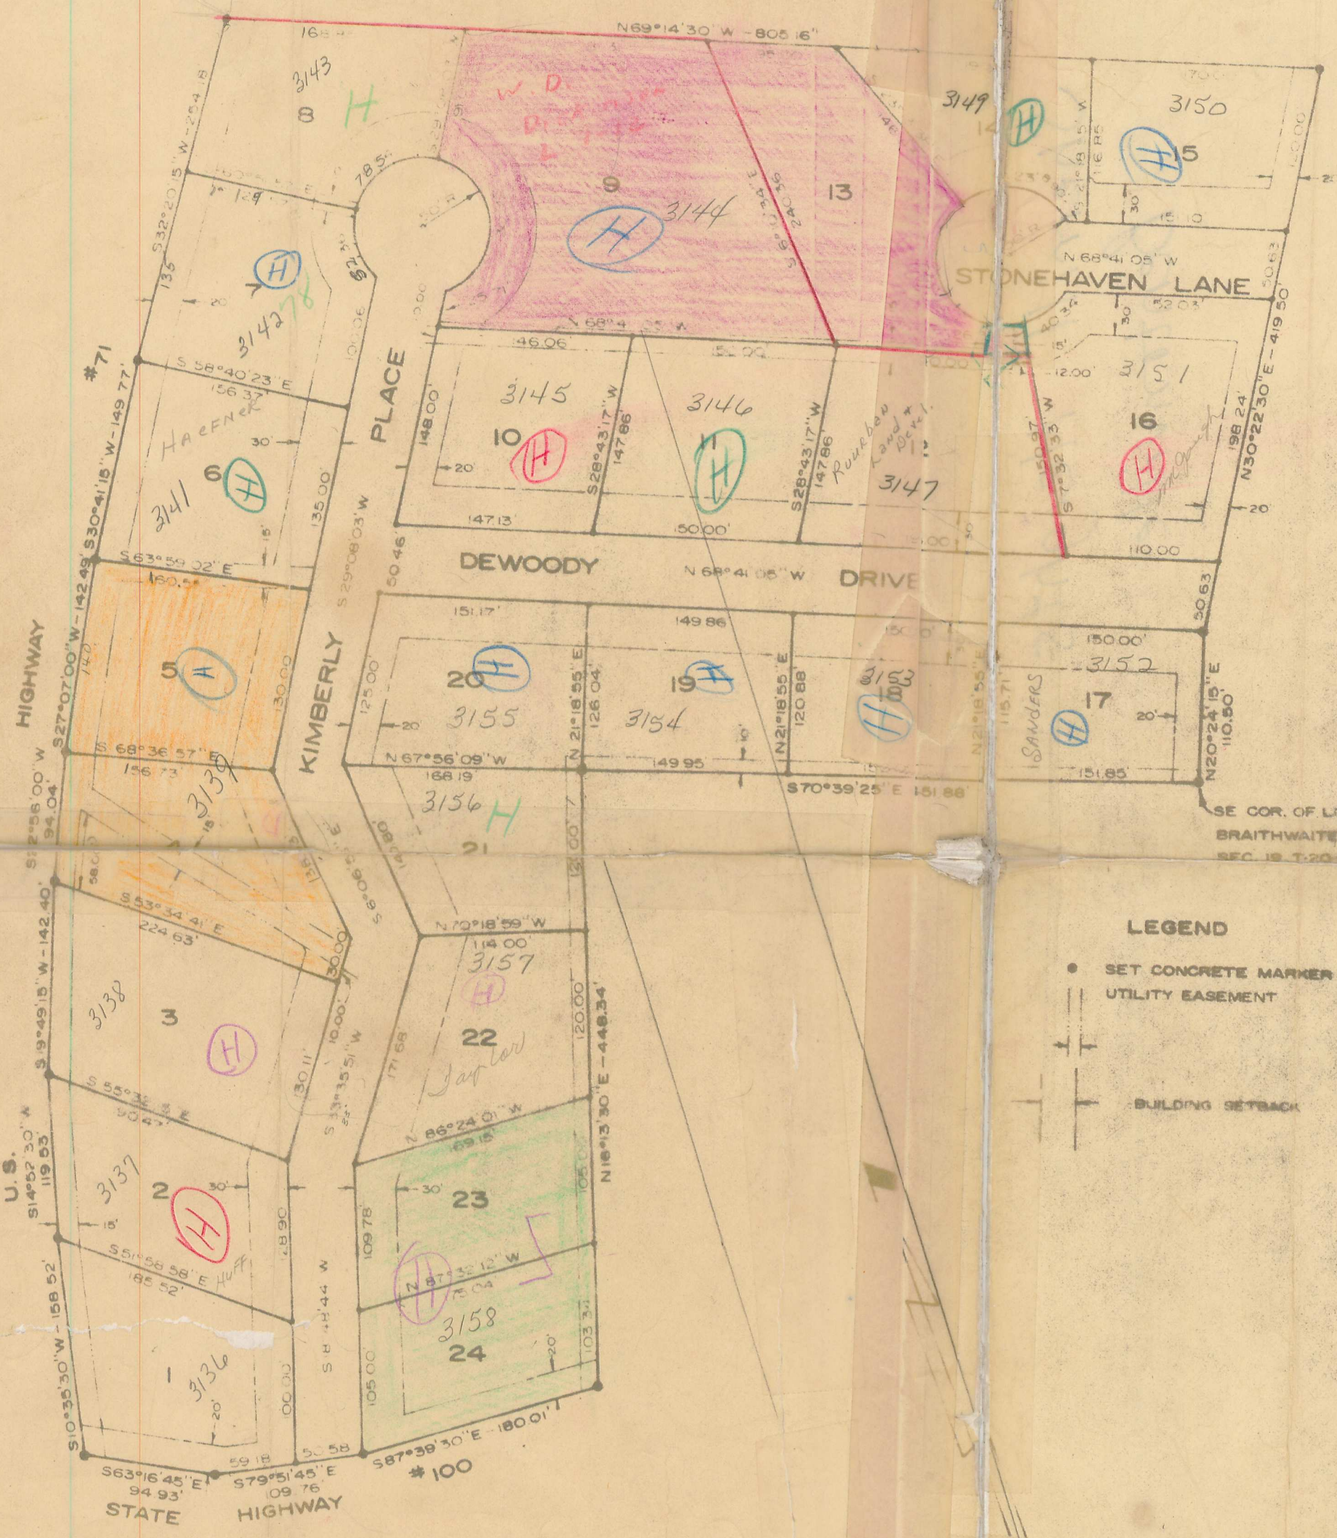

SHERRILL HEIGHTS
Bentonville

LEGEND

- SET CONCRETE MARKER
- UTILITY EASEMENT
- BUILDING SETBACK

A part of Lot 3 and
Township 20 North,
71, more particular

Beginning at the
said Section 19; t
thence N 60° 1
thence S 32° 20'
149.77 feet along sa
right-of-way; then
49' 15" W 142.40
along said right-of-
to a point which int
S 63° 16' 45" E 94.
109.76 feet along sa
sain Northerly righ
451.88 feet to the p

I hereby certify tha
and described survey
bearings are true, a
and belief.

Lemuel H.
Lemuel H. Tull

We, the undersigned,
platted property and d
the general public and

W. D. Dickin
Vera S. Dickin

State of Arkansas
County of Benton

Subscribed and sworn

Allene Ferg
Notary Public

My commission expires

Approved and recommen
Arkansas, this 22

W. D. Jon
Chairman

his plat of Sherrill

June
G. J. Ross